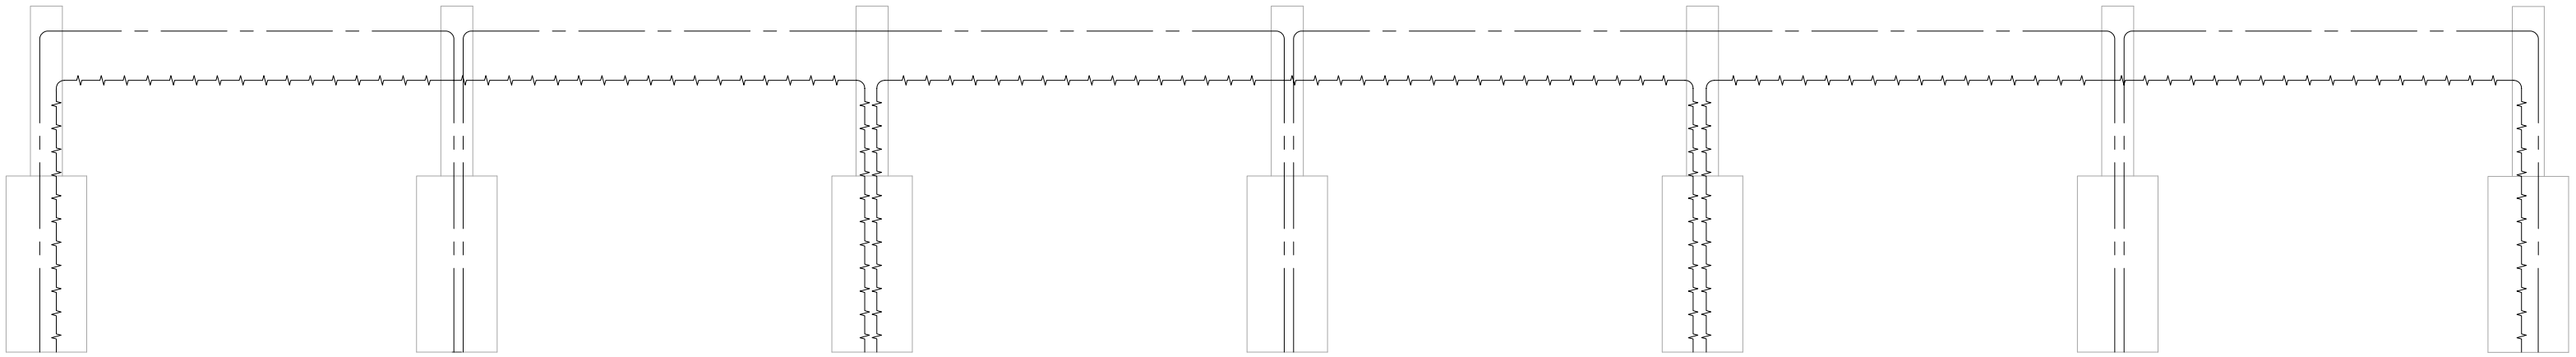

CABLE RUN ELEVATION

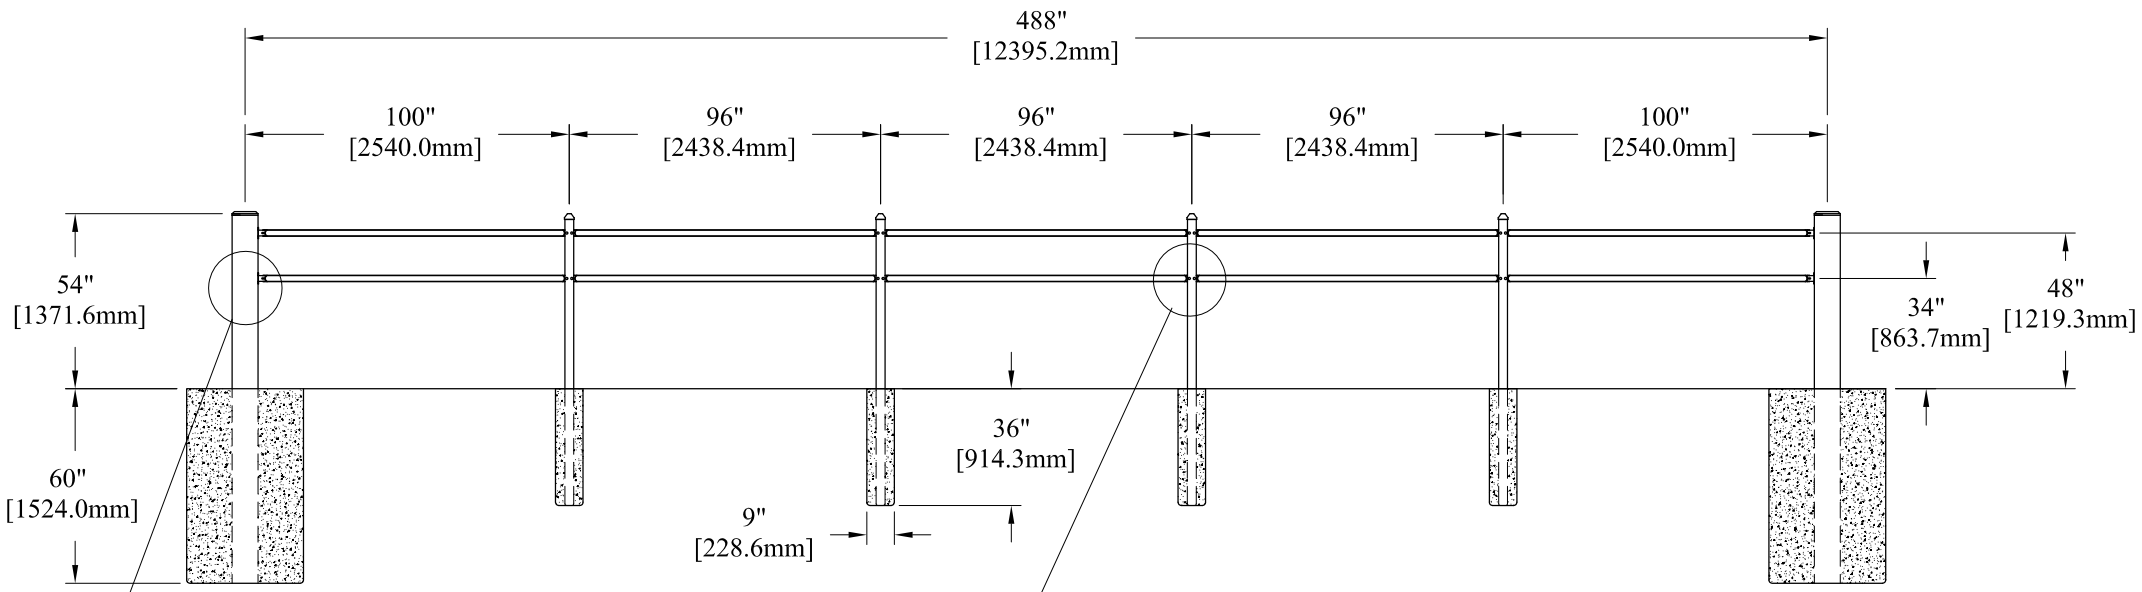

POST SPACING ELEVATION

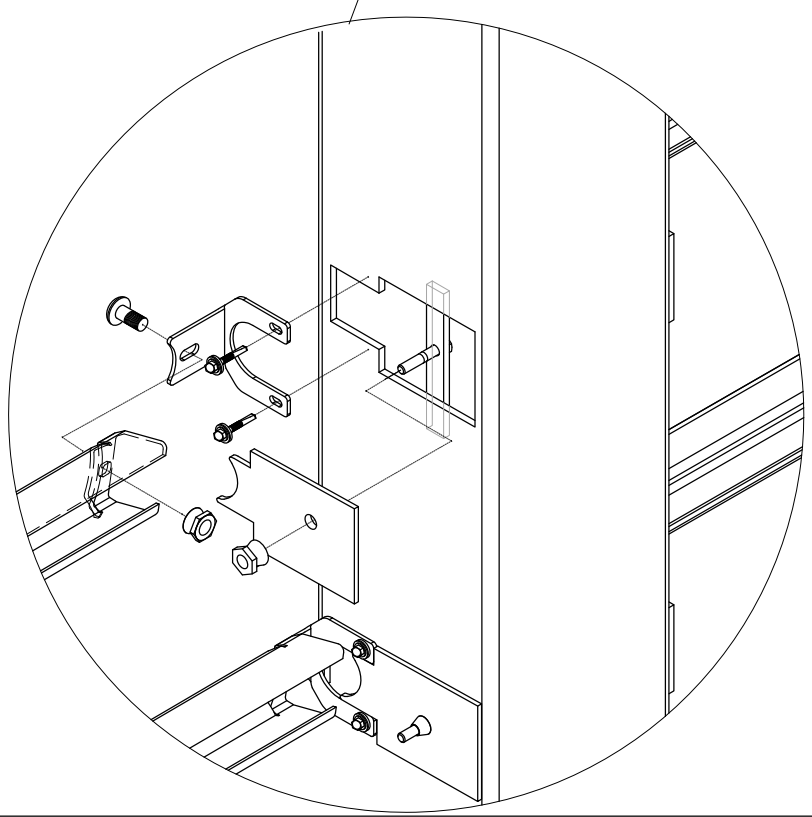

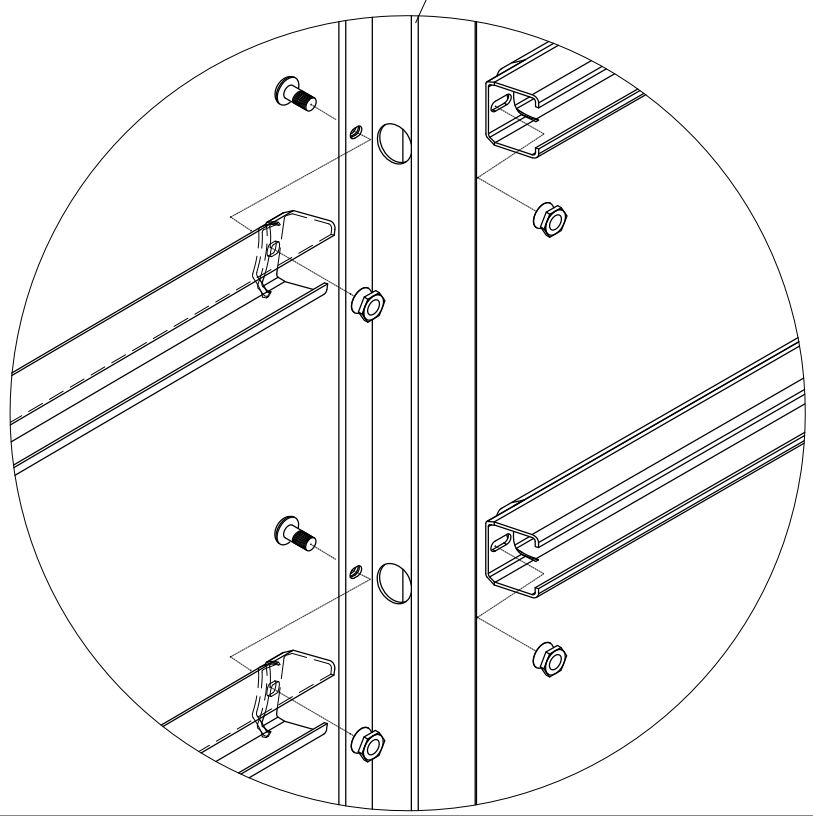

THE M30-P2 SYSTEMS HAVE BEEN ENGINEERED TO COMPLY WITH THE IMPACT CONDITIONS AND PENETRATION DISTANCES SPECIFIED IN THE ASTM F2656 CLASSIFICATIONS.

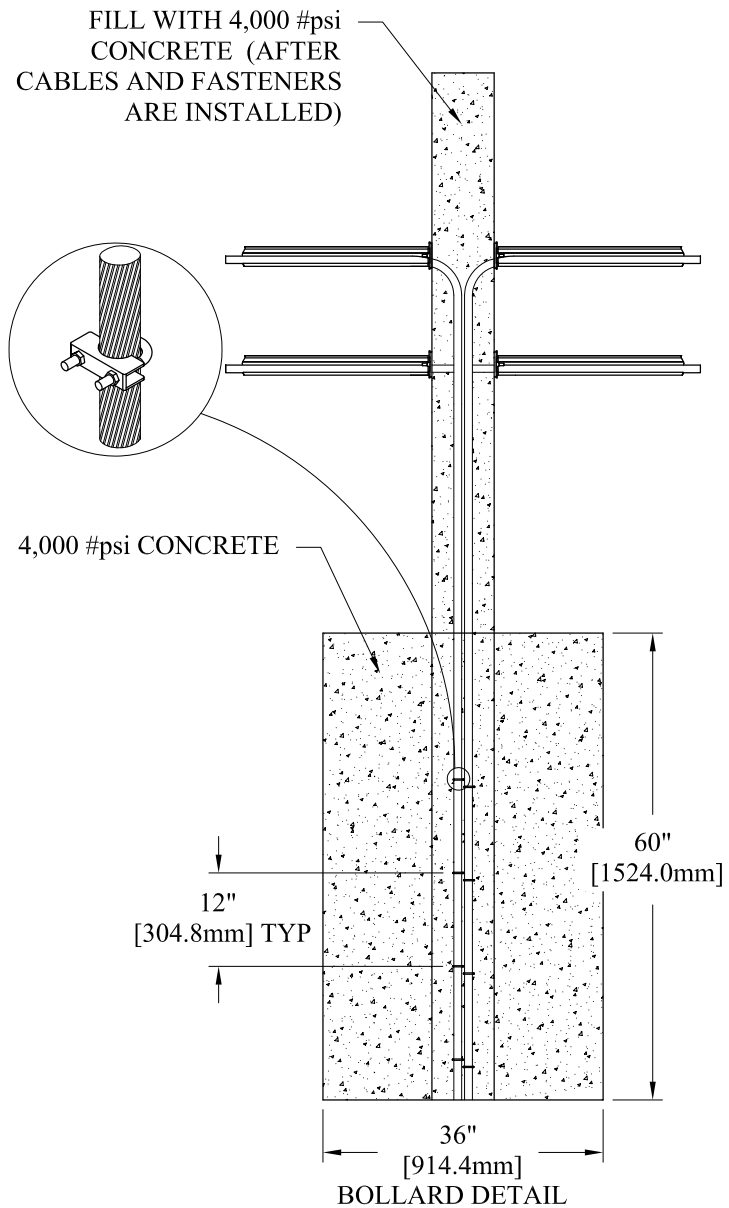

BOLLARD DETAIL

Unless Noted Otherwise			
.x	Decimal	± .040	DO NOT SCALE
.xx	Decimal	± .030	OFF DRAWING
.xxx	Decimal	± .020	
.xxxx	Decimal	± .010	Angular ± 0.5~

PROPRIETARY INFORMATION

This drawing is the proprietary property of AMERISTAR, Tulsa, OK and must not be duplicated or used in whole or in part for the making of drawings, prints or parts to the detriment of, or harm to, the owner. In accepting this drawing, the recipient agrees to keep the information contained confidential.

REVISION HISTORY

REV	ECN	AUTHOR	DATE	DESCRIPTION
C		KMc	05/04/2015	ADDED MM, PUT ON NEW PAGE LAYOUT

AMERISTAR®
1555 N. Mingo
Tulsa, OK 74116
1-888-333-3422
www.ameristarfence.com

TITLE: STALWART M30-P2 POST AND RAIL	
DATE: 05/05/2015	SHEET: 1 of 1
DRN BY: KMc	REV: C
DRAWING NO: SPR-M302WR	